



91 MYSTIC ST

ARLINGTON, MA

FOR LEASE | 9,600 SF FLEX/LAB BUILDING

- Ensconced in downtown Arlington with proximity to numerous amenities
- Freestanding Flex/ Lab building



THE
STUBBLEBINE
COMPANY

CORFAC INTERNATIONAL

PROPERTY SUMMARY



PROPERTY DESCRIPTION

9,600 SF Flex/Lab Building for Lease

PROPERTY HIGHLIGHTS

- Ensconced in downtown Arlington with proximity to numerous amenities
- Parking
- Lab/R&D Facility with low operating costs
- 3.0 miles to I-93
- 4.0 miles to Kendall Square/Central Square Cambridge
- 7.5 miles to downtown Boston

PROPERTY SPECIFICATIONS


Building Size:	13,776 SF
Available Space:	9,600 SF
Number of Units:	2
Lot Size:	0.37 +/- AC
Drive Ins:	One (1) 8' w x 10' h
Construction:	Masonry
Building Height:	16'
Clear Height:	11'
Power:	400a/270v 3p
Utilities:	Gas - Natural, Sewer - City, Water - City
Parking:	8
Lease Rate:	Market

DEMOGRAPHICS	3 MILES	5 MILES	10 MILES
Total Households	86,545	254,460	696,776
Total Population	212,439	619,078	1,751,613
Average HH Income	\$200,375	\$170,148	\$161,866






FLOOR PLAN

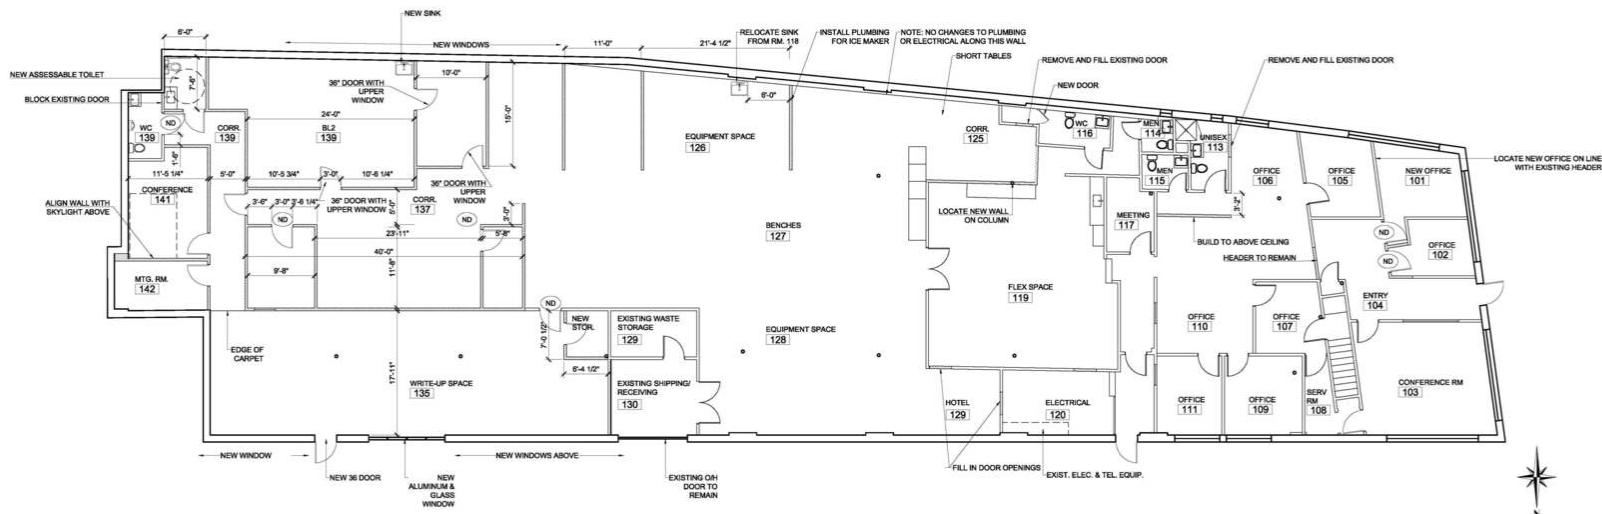

2 PLAN | RENOVATION
Scale: 1/8" = 1'-0"

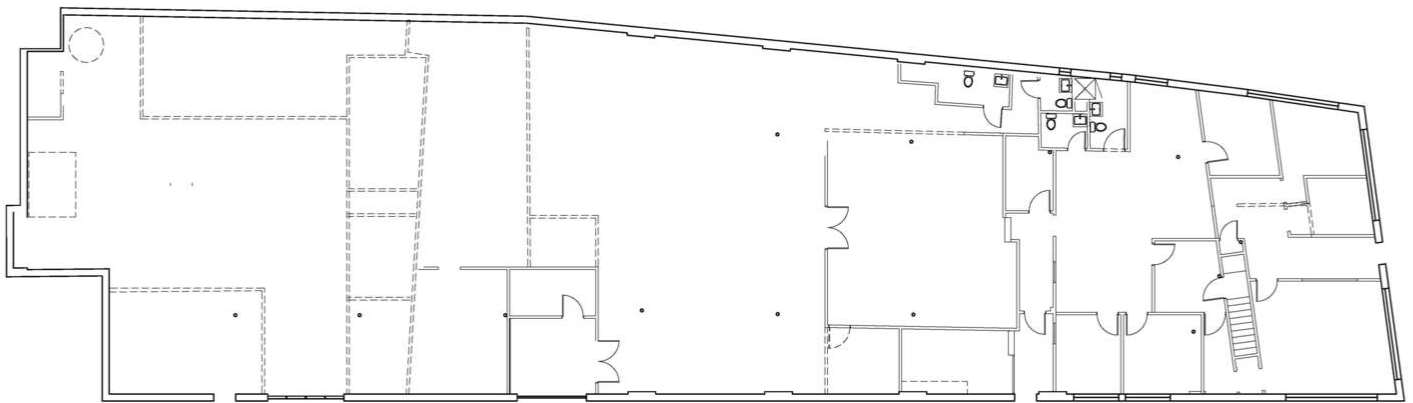

1 PLAN | DEMOLITION
Scale: 1/8" = 1'-0"

DISTANCE TO



3.5 MILES
14 MIN



.01 MILES
1 MIN



6 MILES
20 MIN



4.6 MILES
15 MIN



1.2 MILES
4 MIN

BOSTON

10.2 MILES
29 MIN

U-HAUL



2

91 Mystic Valley Parkway, Arlington, MA



PRIME STORAGE



3

CAMBRIDGE

20



BACK BAY

91 MYSTIC ST

ARLINGTON, MA

FOR LEASE | 9,600 SF FLEX/R&D

JAMES STUBBLEBINE

617.592.3388

james@stubblebinecompany.com

DAVID STUBBLEBINE

617.592.3391

david@stubblebinecompany.com

NICK AWADA

978.799.7364

nawada@stubblebinecompany.com

We obtained the information above from sources we believe to be reliable. However, we have not verified its accuracy and make no guarantee, warranty or representation about it. It is submitted subject to the possibility of errors, omissions, change of price, rental or other conditions, prior sale, lease or financing, or withdrawal without notice. We include projections, opinions, assumptions or estimates for example only, and they may not represent current or future performance of the property. You and your tax and legal advisors should conduct your own investigation of the property and transaction.



THE
STUBBLEBINE
COMPANY

CORFAC INTERNATIONAL